

AL 150

Work Order ID 68262

Monday, April 11, 2011 10:36:06 AM



Page 1

Item ID: D3137-5

Accept



Setup Start



Revision ID:

Stop



Item Name: Washer

Start Date: 4/11/2011 Start Qty: 40.00



Cust Item ID:

Required Date: 4/14/2011 Req'd Qty: 40.00



Customer:

Reference:

Approvals:

Process Plan:

[Signature]

Date: 11-04-11

Tooling:

Date:

Run Start



QC:

Date:

SPC (Y/N):

Date:

Stop



Sequence ID/ Work Center ID	Operation Description	Set Up/ Run Hours	Tool ID	Tool #	Plan Code	Accept Qty	Reject Qty	Reject Number	Insp. Stamp
--------------------------------	--------------------------	----------------------	---------	--------	--------------	---------------	---------------	------------------	----------------

Draw Nbr	Revision Nbr
D3137	Rev F

100

0.00



Hardinge CNC LATHE SMALL

Hardinge

Memo

0.00

Hardinge CNC Lathe Small

1-Machine as per Folio FA471 and Dwg D3137
2-Identify as D3137-5
3-Debur

[Signature] 11/4/29

44 *[Signature]*

110

0.00



QC2- Inspect parts off machine FAI/FAIB

QC

Memo

0.00

Quality Control

[Signature] 11/4/29

44 *[Signature]*

120

0.00



QC8- Inspect parts - second check

QC

Memo

0.00

Quality Control

J.F.S. 11/04/30

44 *[Signature]*

W/O:		WORK ORDER CHANGES					
DATE	STEP	PROCEDURE CHANGE	By	Date	Qty	Approval Chief Eng / Prod Mgr	Approval QC Inspector

Part No: _____ PAR #: _____ Fault Category: _____ NCR: Yes No DQA: _____ Date: _____

Resolution: _____ Disposition: _____ QA: N/C Closed: _____ Date: _____

NCR:		WORK ORDER NON-CONFORMANCE (NCR)						
DATE	STEP	Description of NC Section A	Corrective Action Section B			Verification Section C	Approval Chief Eng	Approval QC Inspector
			Initial Chief Eng	Action Description Chief Eng	Sign & Date			

NOTE: Date & initial all entries

Work Order ID 68262

Page 2

Monday, April 11, 2011 10:36:06 AM

Item ID: D3137-5

Accept



Setup Start



Revision ID:

Stop



Item Name: Washer

Start Date: 4/11/2011 Start Qty: 40.00



Cust Item ID:

Required Date: 4/14/2011 Req'd Qty: 40.00



Customer:

Reference:

Run Start



Approvals: Process Plan: _____ Date: _____ Tooling: _____ Date: _____

Stop



QC: _____ Date: _____ SPC (Y/N): _____ Date: _____

Sequence ID/ Work Center ID	Operation Description	Set Up/ Run Hours	Tool ID	Tool #	Plan Code	Accept Qty	Reject Qty	Reject Number	Insp. Stamp
--------------------------------	--------------------------	----------------------	---------	--------	--------------	---------------	---------------	------------------	----------------

130

Chemical Conversion Coat per QSI005 4.1

0.00



HandFinish

Memo

0.00

Hand Finishing

144 BL 11-5-2

140

QC3- Inspect Part Finish

0.00



QC

Memo

0.00

Quality Control

44 0 10/05/02

160

Identify as per dwg & Stock Location 230B

0.00



Packaging

Memo

0.00

Packaging

11/5/2 5/44

W/O:		WORK ORDER CHANGES					
DATE	STEP	PROCEDURE CHANGE	By	Date	Qty	Approval Chief Eng / Prod Mgr	Approval QC Inspector

Part No: _____ PAR #: _____ Fault Category: _____ NCR: Yes No DQA: _____ Date: _____

Resolution: _____ Disposition: _____ QA: N/C Closed: _____ Date: _____

NCR:		WORK ORDER NON-CONFORMANCE (NCR)						
DATE	STEP	Description of NC Section A	Corrective Action Section B			Verification Section C	Approval Chief Eng	Approval QC Inspector
			Initial Chief Eng	Action Description Chief Eng	Sign & Date			

NOTE: Date & initial all entries

Work Order ID 68262

Monday, April 11, 2011 10:36:06 AM



Page 3

Item ID: D3137-5

Accept



Setup Start



Revision ID:

Stop



Item Name: Washer

Start Date: 4/11/2011 Start Qty: 40.00



Cust Item ID:

Required Date: 4/14/2011 Req'd Qty: 40.00



Customer:

Reference:

Approvals: Process Plan: _____ Date: _____ Tooling: _____ Date: _____

QC: _____ Date: _____ SPC (Y/N): _____ Date: _____

Run Start



Stop

Sequence ID/
Work Center IDOperation
DescriptionSet Up/
Run Hours

Tool ID

Tool #

Plan
CodeAccept
QtyReject
QtyReject
NumberInsp.
Stamp

170

QC21- Final Inspection - Work Order Release

0.00



QC

Memo

0.00

Quality Control

11/5/3

11-05-3
(44)

W/O:		WORK ORDER CHANGES					
DATE	STEP	PROCEDURE CHANGE	By	Date	Qty	Approval Chief Eng / Prod Mgr	Approval QC Inspector

Part No: _____ PAR #: _____ Fault Category: _____ NCR: Yes No DQA: _____ Date: _____

Resolution: _____ Disposition: _____ QA: N/C Closed: _____ Date: _____

NCR:		WORK ORDER NON-CONFORMANCE (NCR)						
DATE	STEP	Description of NC Section A	Corrective Action Section B			Verification Section C	Approval Chief Eng	Approval QC Inspector
			Initial Chief Eng	Action Description Chief Eng	Sign & Date			

NOTE: Date & initial all entries

Picklist Print

Monday, April 11, 2011 10:36:12 AM

Page 1

Work Order ID: 68262

Parent Item: D3137-5

Parent Item Name: Washer



Start Date: 4/11/2011

Required Date: 4/14/2011

Start Qty: 40.00

Required Qty: 40.00

Comments: IPP ☐ A ☐ 04.11.04 ☐ New issue ☐ KJ/JLM ☐
IPP Rev B 08.07.03 ECN1207 EC verified by DD

Component Item ID/ Item Name	Replacement Item ID	Mfg/ Purch	Bin Item	Primary Location	Last Location	Route Seq ID	Unit of Measure	Qty on Hand	Qty per Kit	Total Qty	Qty Issued	Date Issued	Status
---------------------------------	------------------------	---------------	-------------	---------------------	------------------	-----------------	--------------------	----------------	-------------	--------------	---------------	----------------	--------

M6061T6R0.750

Purchased

No

100

f

8.5630

0.0208

0.875789



4/14/29

6061-T6 Round Bar .750"

Location

Loc Qty

Loc Code

MAT013

8.563

~~112442~~

0.796

~~116406~~

7.767

117481

1.21 pt

W/O:		WORK ORDER CHANGES					
DATE	STEP	PROCEDURE CHANGE	By	Date	Qty	Approval Chief Eng / Prod Mgr	Approval QC Inspector

Part No: _____ PAR #: _____ Fault Category: _____ NCR: Yes No DQA: _____ Date: _____

Resolution: _____ Disposition: _____ QA: N/C Closed: _____ Date: _____

NCR:		WORK ORDER NON-CONFORMANCE (NCR)						
DATE	STEP	Description of NC Section A	Corrective Action Section B			Verification Section C	Approval Chief Eng	Approval QC Inspector
			Initial Chief Eng	Action Description Chief Eng	Sign & Date			

NOTE: Date & initial all entries

W/O:		WORK ORDER CHANGES					
DATE	STEP	PROCEDURE CHANGE	By	Date	Qty	Approval Chief Eng / Prod Mgr	Approval QC Inspector


Part No: _____ PAR #: _____ Fault Category: _____ NCR: Yes No DQA: _____ Date: _____

Resolution: _____ Disposition: _____ QA: N/C Closed: _____ Date: _____


NCR:		WORK ORDER NON-CONFORMANCE (NCR)						
DATE	STEP	Description of NC Section A	Corrective Action Section B			Verification Section C	Approval Chief Eng	Approval QC Inspector
			Initial Chief Eng	Action Description Chief Eng	Sign & Date			

NOTE: Date & initial all entries


SHOP COPY
RETURN TO
ENGINEERING
UNCONTROLLED COPY
SUBJECT TO AMENDMENT
WITHOUT NOTICE
WORK ORDER
NO. 65262
R11-04-9

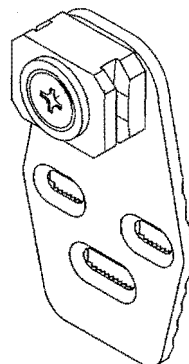

D3137-041 BRACKET ASSEMBLY

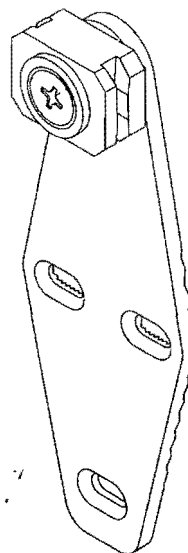

D3137-043 BRACKET ASSEMBLY

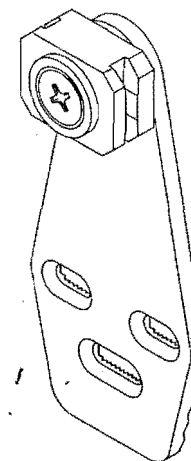

D3137-045 BRACKET ASSEMBLY

RELEASED
08-06-26

F	REDRAWN & REFORMATTED IN SOLIDWORKS. SHEET 3 ZONE A.5 DIM 2.36 WAS 2.48. ZONE A.4 0.480 DIM WAS 0.605. ZONE A.8 0.67 DIM WAS 0.78. ZONE B.5 4.850 DIM WAS 4.975 & ZONE B.8 5.23 DIM WAS 5.41. REASON: PART TRIMMED DUE TO INTERFERENCE WITH EXECUTIVE INTERIOR.	AJS	08.05.30
E	ADD -045	RF	05.11.23
D	RE-DESIGN D3137-5; CHANGE DIMS	DS	04.11.03
C	ADD -043	DS	03.08.15
B	ADD RIDGES; ADD MATERIAL PROP	DS	03.01.18
A	NEW ISSUE	DS	02.04.17
REV.	DESCRIPTION	BY	DATE
DESIGN	DS	DART AEROSPACE LTD HAWKESBURY, ONTARIO, CANADA	
DRAWN	AJS		
CHECKED		DRAWING NO.	REV. F
MFG. APPR.		D3137	SHEET 1 OF 5
APPROVED		TITLE	SCALE
DE APPR.		BRACKET ASSEMBLY	NTS
DATE	08.05.30	COPYRIGHT © 2002 BY DART AEROSPACE LTD THIS DOCUMENT IS PRIVATE AND CONFIDENTIAL AND IS SUPPLIED ON THE EXPRESS CONDITION THAT IT IS NOT TO BE USED FOR ANY PURPOSE OR COPIED OR COMMUNICATED TO ANY OTHER PERSON WITHOUT WRITTEN PERMISSION FROM DART AEROSPACE LTD	

W/O:		WORK ORDER CHANGES					
DATE	STEP	PROCEDURE CHANGE	By	Date	Qty	Approval Chief Eng / Prod Mgr	Approval QC Inspector


Part No: _____ PAR #: _____ Fault Category: _____ NCR: Yes No DQA: _____ Date: _____

Resolution: _____ Disposition: _____ QA: N/C Closed: _____ Date: _____


NCR:		WORK ORDER NON-CONFORMANCE (NCR)						
DATE	STEP	Description of NC Section A	Corrective Action Section B			Verification Section C	Approval Chief Eng	Approval QC Inspector
			Initial Chief Eng	Action Description Chief Eng	Sign & Date			

NOTE: Date & initial all entries


QTY. -041	QTY. -043	QTY. -045	PART NUMBER	DESCRIPTION
X			D3137-041	BRACKET ASSEMBLY
	X		D3137-043	BRACKET ASSEMBLY
		X	D3137-045	BRACKET ASSEMBLY
1			D3137-1	BRACKET
1	1	1	D3137-3	GUIDE
1	1	1	D3137-5	WASHER
	1		D3137-7	BRACKET
		1	D3137-9	BRACKET
1	1	1	MS24694-S101	SCREW

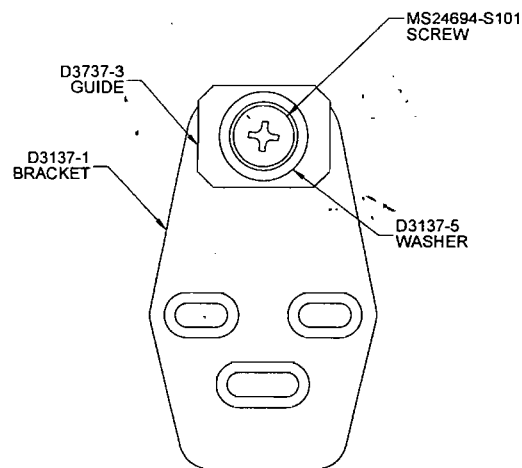

D3137-041 BRACKET ASSEMBLY

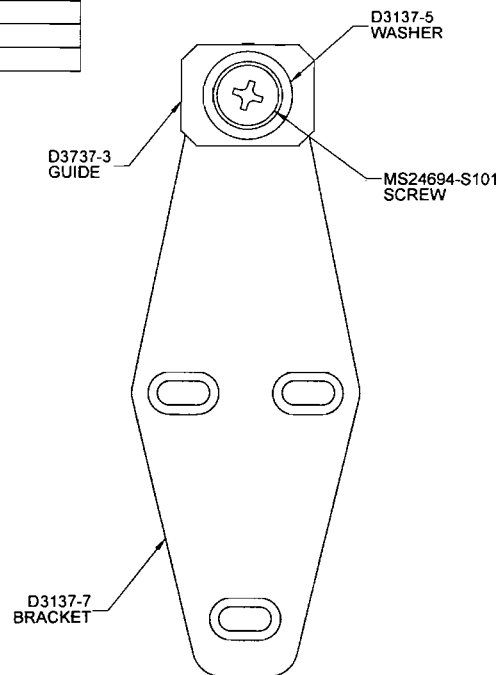

D3137-043 BRACKET ASSEMBLY

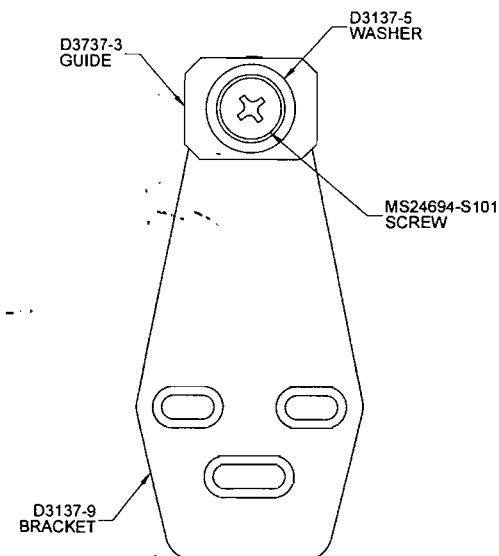

D3137-045 BRACKET ASSEMBLY

NOTES:

- 1) MATERIAL: N/A
- 2) FINISH: NONE
- 3) TOLERANCES: PER DART QSI 018 UNLESS OTHERWISE NOTED
- 4) UNITS: INCHES UNLESS OTHERWISE NOTED
- 5) BREAK SHARP EDGES: N/A
- 6) IDENTIFICATION: N/A
- 7) WEIGHT: 0.18 lbs -041
: 0.32 lbs -043
: 0.27 lbs -045

RELEASED
08-06-26/10

DESIGN	DS	DART AEROSPACE LTD	
DRAWN	AJS	HAWKESBURY, ONTARIO, CANADA	
CHECKED		DRAWING NO.	REV. F
MFG. APPR.		D3137	SHEET 2 OF 5
APPROVED		TITLE	SCALE
DE APPR.		BRACKET ASSEMBLY	NTS
DATE	08.05.30	COPYRIGHT © 2002 BY DART AEROSPACE LTD THIS DOCUMENT IS PRIVATE AND CONFIDENTIAL AND IS SUPPLIED ON THE EXPRESS CONDITION THAT IT IS NOT TO BE USED FOR ANY PURPOSE OR COPIED OR COMMUNICATED TO ANY OTHER PERSON WITHOUT WRITTEN PERMISSION FROM DART AEROSPACE LTD	


W/O:		WORK ORDER CHANGES					
DATE	STEP	PROCEDURE CHANGE	By	Date	Qty	Approval Chief Eng / Prod Mgr	Approval QC Inspector

Part No: _____ PAR #: _____ Fault Category: _____ NCR: Yes No DQA: _____ Date: _____



Resolution: _____ Disposition: _____ QA: N/C Closed: _____ Date: _____

NCR:		WORK ORDER NON-CONFORMANCE (NCR)						
DATE	STEP	Description of NC Section A	Corrective Action Section B			Verification Section C	Approval Chief Eng	Approval QC Inspector
			Initial Chief Eng	Action Description Chief Eng	Sign & Date			


NOTE: Date & initial all entries

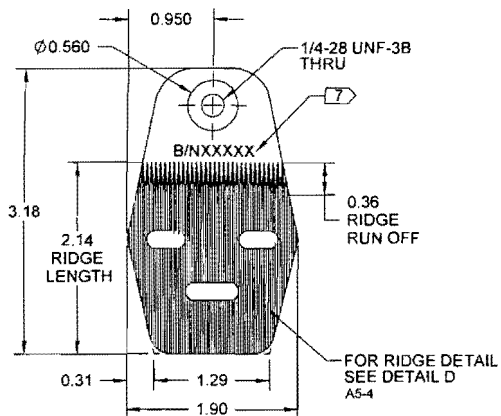



D3137-1 BRACKET

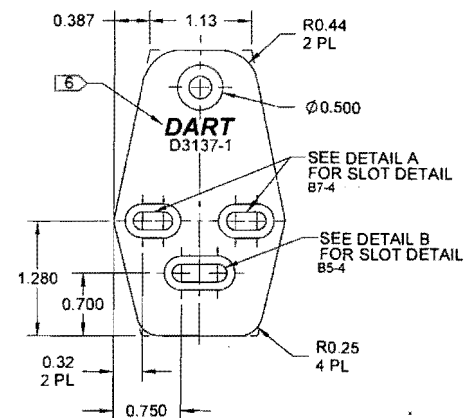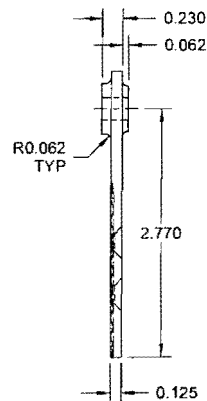

w/b 48262

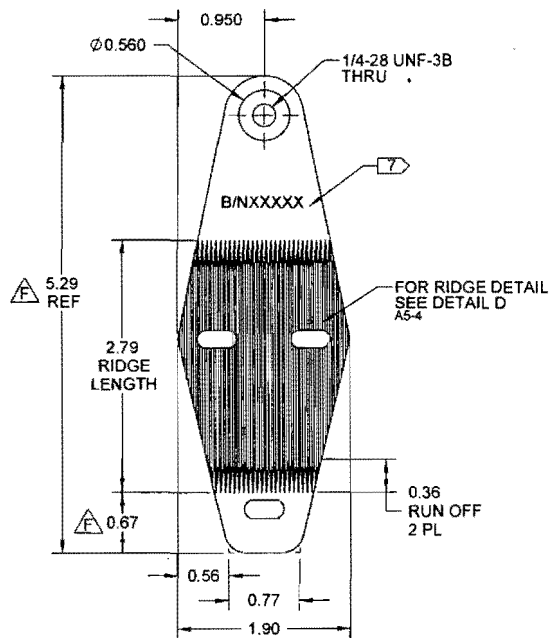

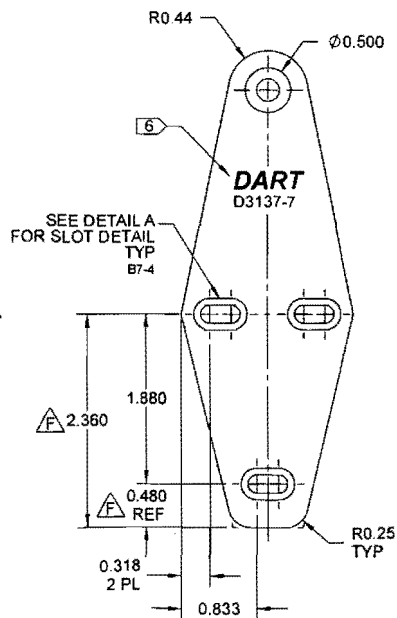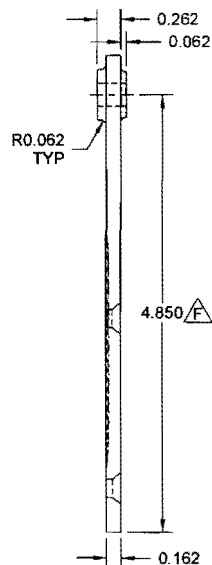


D3137-7 BRACKET



NOTES:

- 1) MATERIAL: -1 & -7
17-4PH STAINLESS STEEL
PER AMS 5604 OR 5643
MIN ULTIMATE TENSILE = 150 ksi
MIN YIELD TENSILE = 100 ksi
PER DART SPEC. M17-4-B
- 2) FINISH: NONE
- 3) TOLERANCES: PER DART QSI 018 UNLESS OTHERWISE NOTED
- 4) UNITS: INCHES UNLESS OTHERWISE NOTED
- 5) BREAK SHARP EDGES: 0.005 TO 0.015 MAX
- 6) IDENTIFICATION: ENGRAVE DART LOGO USING 0.20 HIGH LETTERS & P/N WITH USING .15 HIGH LETTERS TO A MAX. DEPTH OF 0.010.
- 7) SCRIBE WITH DART B/N USING VIBRATING STYLUS
- 8) WEIGHT: SEE ASSEMBLED WEIGHT ON SHEET 2
- 9) -1 REPLACES PREMIER P/N B30-23000-105/-1

RELEASED

DESIGN	DS	DART AEROSPACE LTD	
DRAWN	AJS	HAWKESBURY, ONTARIO, CANADA	
CHECKED		DRAWING NO.	REV. F
MFG. APPR.		D3137	SHEET 3 OF 5
APPROVED		TITLE	SCALE
DE APPR.		BRACKET ASSEMBLY	NTS
DATE	08.05.30	COPYRIGHT © 2002 BY DART AEROSPACE LTD.	
THIS DOCUMENT IS PRIVATE AND CONFIDENTIAL. IT IS SUPPLIED ON THE EXPRESS CONDITION THAT IT IS NOT TO BE USED FOR ANY PURPOSE OR COPIED OR COMMUNICATED TO ANY OTHER PERSON WITHOUT WRITTEN PERMISSION FROM DART AEROSPACE LTD.			


W/O:		WORK ORDER CHANGES					
DATE	STEP	PROCEDURE CHANGE	By	Date	Qty	Approval Chief Eng / Prod Mgr	Approval QC Inspector

Part No: _____ PAR #: _____ Fault Category: _____ NCR: Yes No DQA: _____ Date: _____




Resolution: _____ Disposition: _____ QA: N/C Closed: _____ Date: _____

NCR:		WORK ORDER NON-CONFORMANCE (NCR)						
DATE	STEP	Description of NC Section A	Corrective Action Section B			Verification Section C	Approval Chief Eng	Approval QC Inspector
			Initial Chief Eng	Action Description Chief Eng	Sign & Date			


NOTE: Date & initial all entries

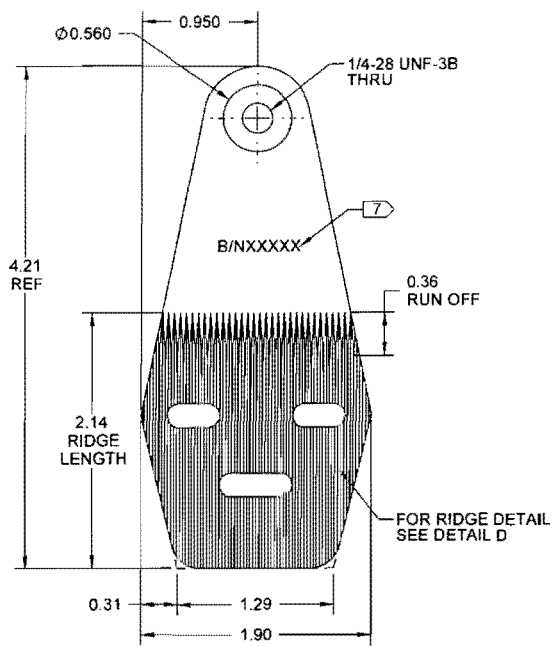


D3137-9 BRACKET

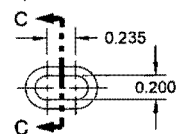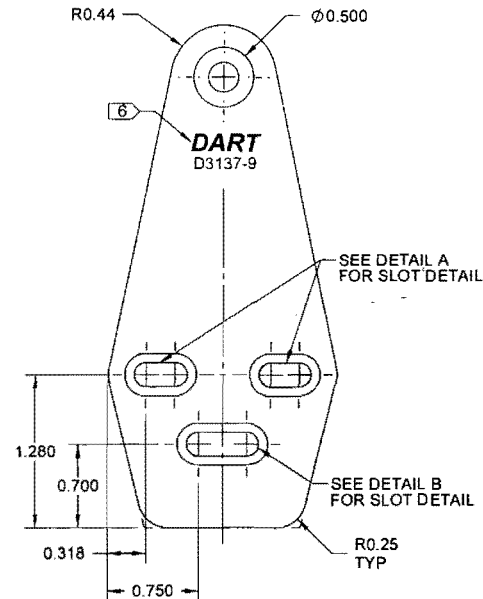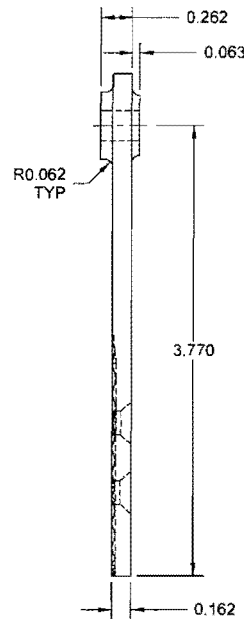


DETAIL A
(SLOT DETAIL)

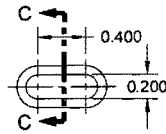

DETAIL B
(SLOT DETAIL)

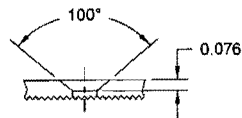

SECTION C-C
(SLOT DETAIL)

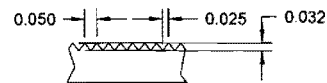

DETAIL D
SCALE 2X
(TYPICAL RIDGE DETAIL)

NOTES:

- 1) MATERIAL: 17-4PH STAINLESS STEEL
PER AMS 5604 OR 5643
MIN ULTIMATE TENSILE = 150 ksi
MIN YIELD TENSILE = 100 ksi
PER DART SPEC. M17-4-B
- 2) FINISH: NONE
- 3) TOLERANCES: PER DART QSI 018 UNLESS OTHERWISE NOTED
- 4) UNITS: INCHES UNLESS OTHERWISE NOTED
- 5) BREAK SHARP EDGES: 0.005 TO 0.015 MAX
- 6) IDENTIFICATION: ENGRAVE DART LOGO USING 0.20 HIGH LETTERS & P/N WITH USING .15 HIGH LETTERS TO A MAX. DEPTH OF 0.010.
- 7) SCRIBE WITH DART B/N USING VIBRATING STYLUS
- 8) WEIGHT: SEE ASSEMBLED WEIGHT ON SHEET 2
- 9) REPLACES PREMIER P/N B30-23000-105/106

DESIGN	DS	DART AEROSPACE LTD	
DRAWN	AJS	HAWKESBURY, ONTARIO, CANADA	
CHECKED		DRAWING NO	REV. F
MFG. APPR.		D3137	SHEET 4 OF 5
APPROVED		TITLE	SCALE
DE APPR.		BRACKET ASSEMBLY	NTS
DATE	08.05.30	<small>COPYRIGHT © 2002 BY DART AEROSPACE LTD THIS DOCUMENT IS PRIVATE AND CONFIDENTIAL. IT IS SUPPLIED ON THE EXPRESS CONDITION THAT IT IS NOT TO BE USED FOR ANY PURPOSE OR COPIED OR COMMUNICATED TO ANY OTHER PERSON WITHOUT WRITTEN PERMISSION FROM DART AEROSPACE LTD.</small>	

RELEASED
08.06.30



W/O:		WORK ORDER CHANGES					
DATE	STEP	PROCEDURE CHANGE	By	Date	Qty	Approval Chief Eng / Prod Mgr	Approval QC Inspector

Part No: _____ PAR #: _____ Fault Category: _____ NCR: Yes No DQA: _____ Date: _____



Resolution: _____ Disposition: _____ QA: N/C Closed: _____ Date: _____

NCR:		WORK ORDER NON-CONFORMANCE (NCR)						
DATE	STEP	Description of NC Section A	Corrective Action Section B			Verification Section C	Approval Chief Eng	Approval QC Inspector
			Initial Chief Eng	Action Description Chief Eng	Sign & Date			


NOTE: Date & initial all entries

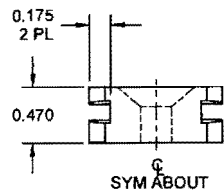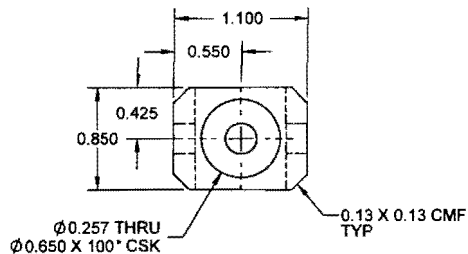

D3137-3 GUIDE

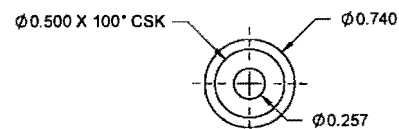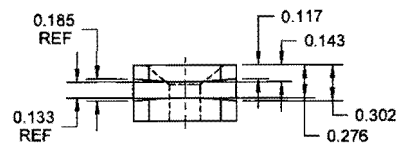

D3137-5 WASHER

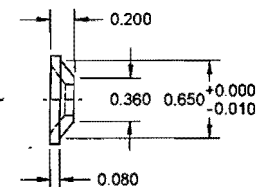

NOTES:

- 1) MATERIAL: -3
DELIN II 150E OR ACETRON GP ACETAL, BAR
(REF DART SPEC M-DELIN-B)
-5
6061-T6 (OR 6061-T651/ T6510/ T6511/ T62) ALUMINUM BAR
PER-AMS-QQ-A-225/8 (OR AMS 4117/ 4128/ 4145/ 4116)
OR PER-QQ-A-200/8 (OR AMS 4160)
REF. DART SPEC M6061T6R
- 2) FINISH: CHEMICAL CONVERSION COAT PER DART QSI 005 4.1 (-5 ONLY)
- 3) TOLERANCES: PER DART QSI 018 UNLESS OTHERWISE NOTED
- 4) UNITS: INCHES UNLESS OTHERWISE NOTED
- 5) BREAK SHARP EDGES: 0.005 TO 0.015 MAX
- 6) IDENTIFICATION: NONE
- 7) WEIGHT: SEE ASSEMBLED WEIGHT ON SHEET 2
- 8) -3 REPLACES PREMIER P/N B30-2300-207
-5 REPLACES PREMIER P/N B30-2300-209

u/b 68242

RELEASED
08.07.02.14

DESIGN	DS	DART AEROSPACE LTD	
DRAWN	AJS	HAWKESBURY, ONTARIO, CANADA	
CHECKED	J	DRAWING NO.	REV. F
MFG. APPR.	21	D3137	SHEET 5 OF 5
APPROVED	149	TITLE	SCALE
DE APPR.	14	BRACKET ASSEMBLY	NTS
DATE	08.05.30	<small>COPYRIGHT © 2002 BY DART AEROSPACE LTD THIS DOCUMENT IS PRIVATE AND CONFIDENTIAL AND IS SUPPLIED ON THE EXPRESS CONDITION THAT IT IS NOT TO BE USED FOR ANY PURPOSE OR COPIED OR COMMUNICATED TO ANY OTHER PERSON WITHOUT WRITTEN PERMISSION FROM DART AEROSPACE LTD.</small>	

W/O:		WORK ORDER CHANGES					
DATE	STEP	PROCEDURE CHANGE	By	Date	Qty	Approval Chief Eng / Prod Mgr	Approval QC Inspector

Part No: _____ PAR #: _____ Fault Category: _____ NCR: Yes No DQA: _____ Date: _____

Resolution: _____ Disposition: _____ QA: N/C Closed: _____ Date: _____

NCR:		WORK ORDER NON-CONFORMANCE (NCR)						
DATE	STEP	Description of NC Section A	Corrective Action Section B			Verification Section C	Approval Chief Eng	Approval QC Inspector
			Initial Chief Eng	Action Description Chief Eng	Sign & Date			

NOTE: Date & initial all entries